



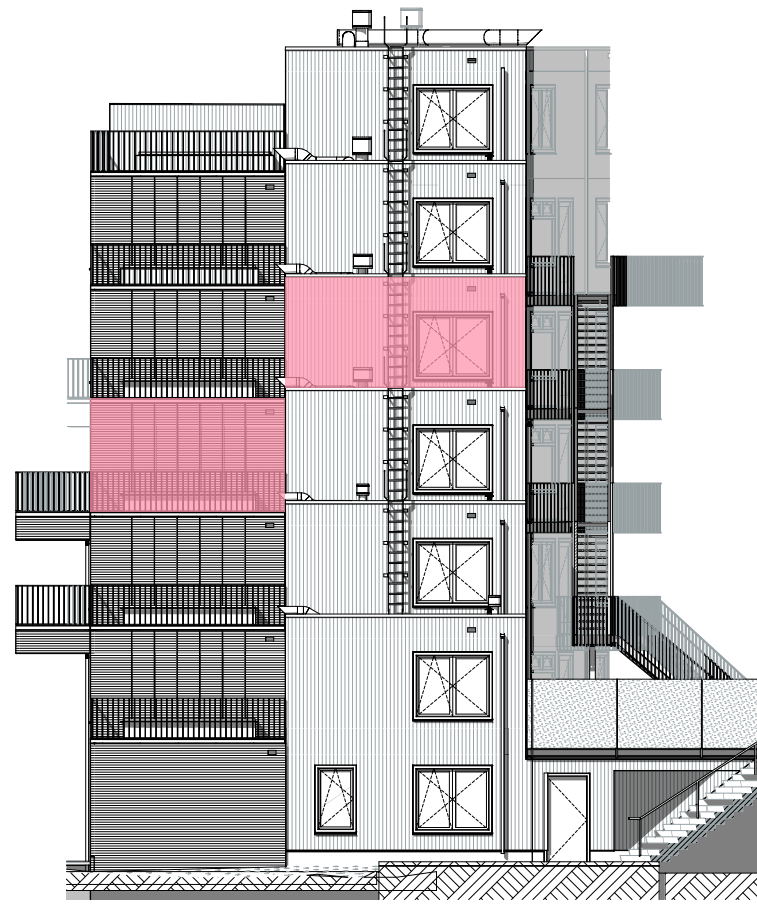


gevel 5
1:200

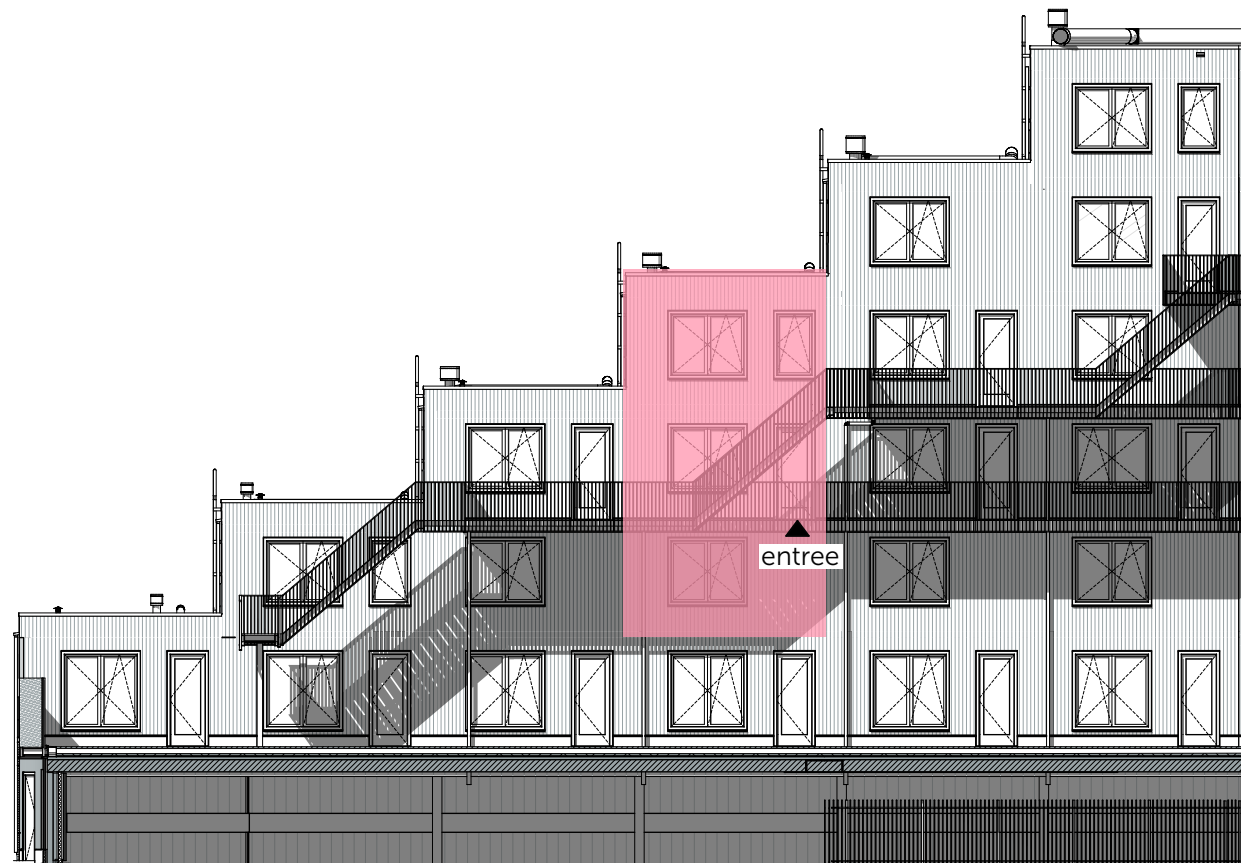


gevel 4
1:200




gevel 6
1:200

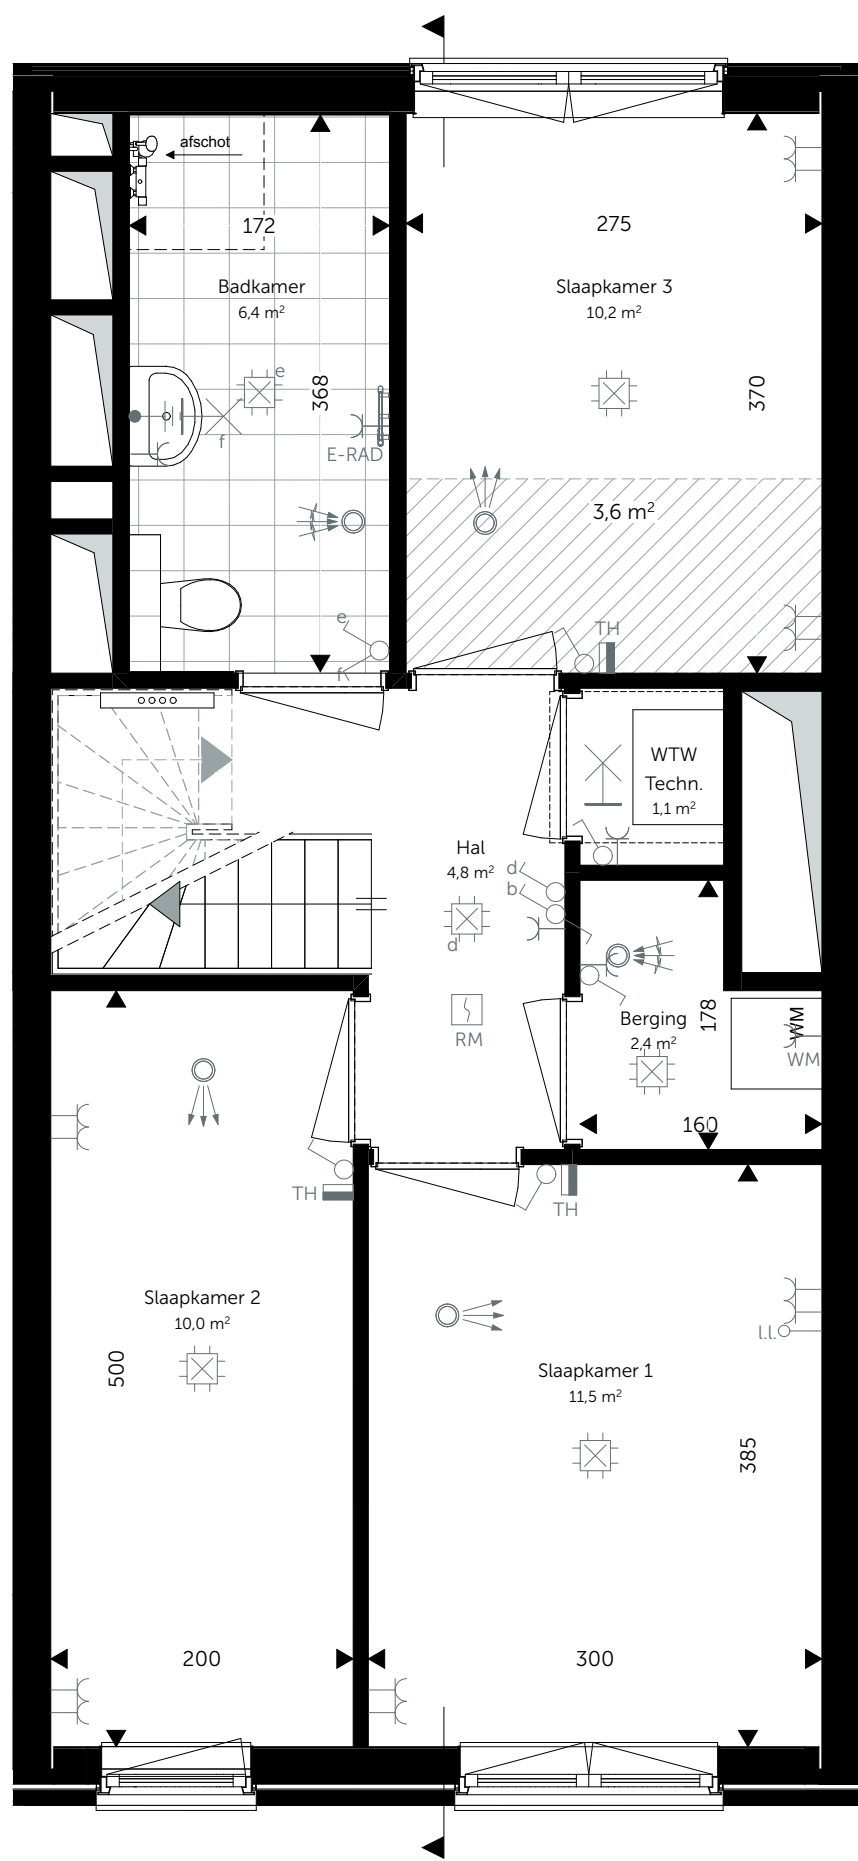


1e verdieping
1:50

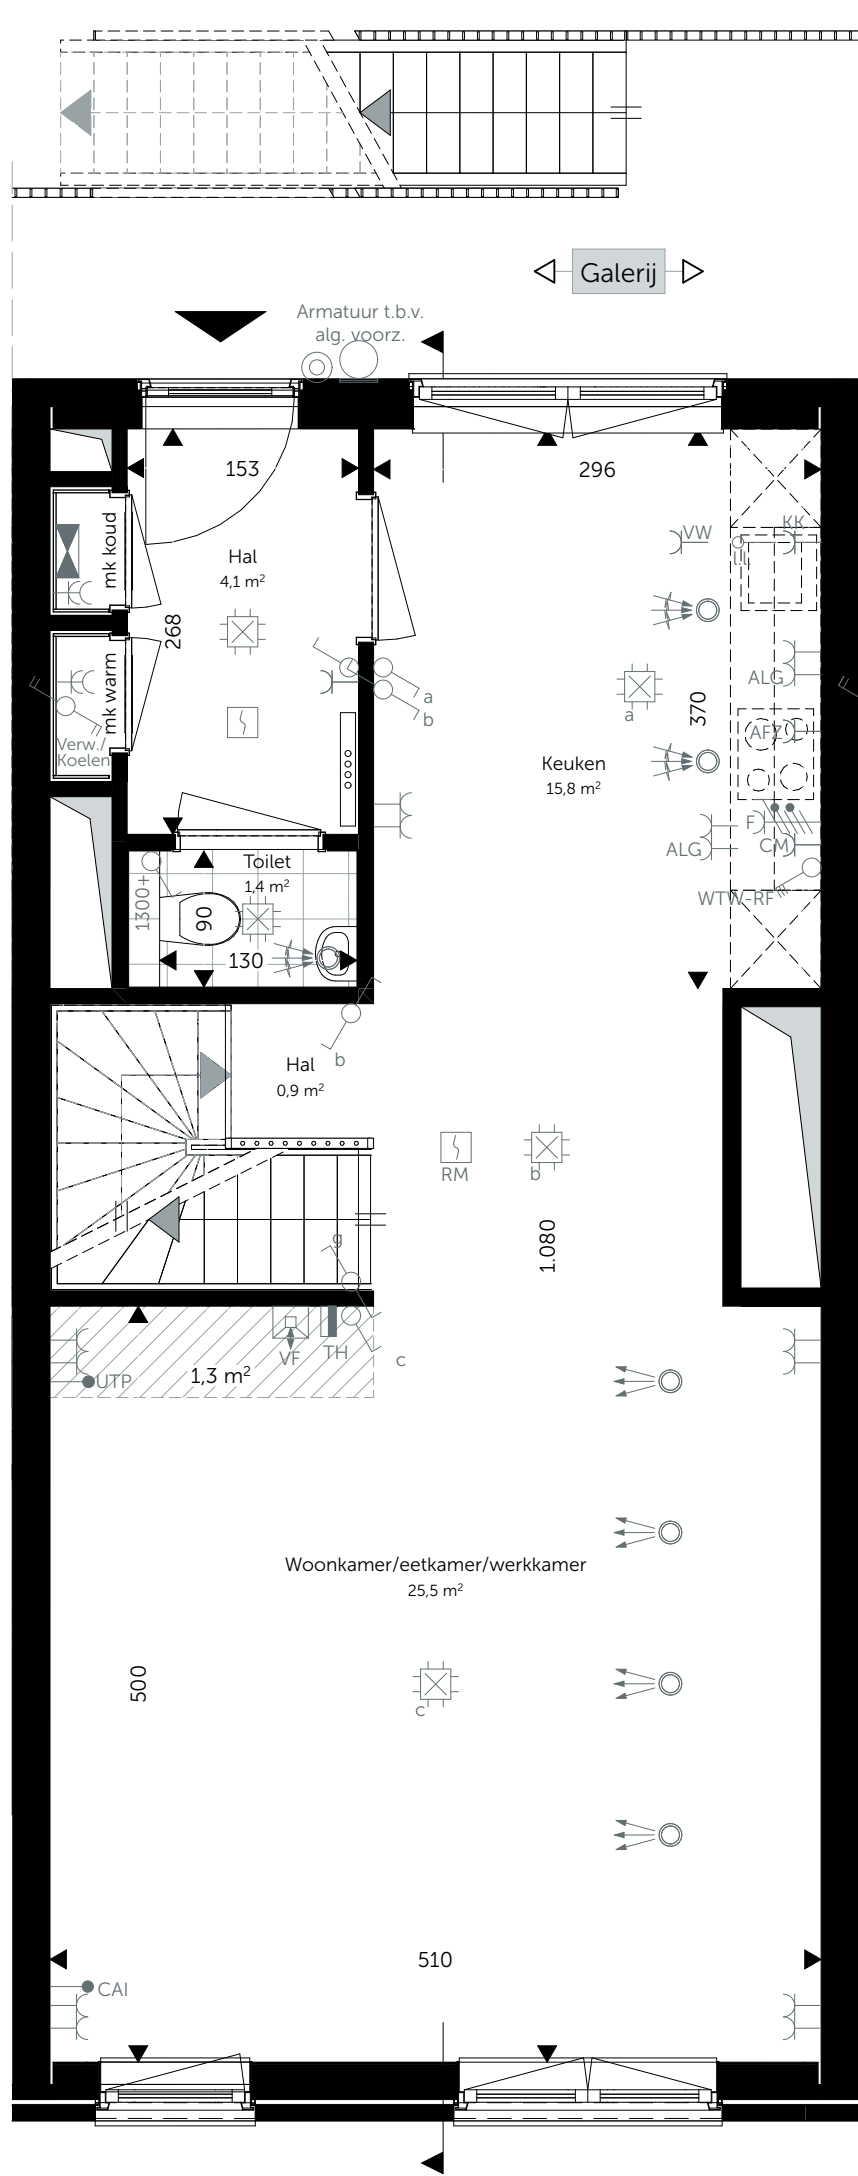

2e verdieping
1:50

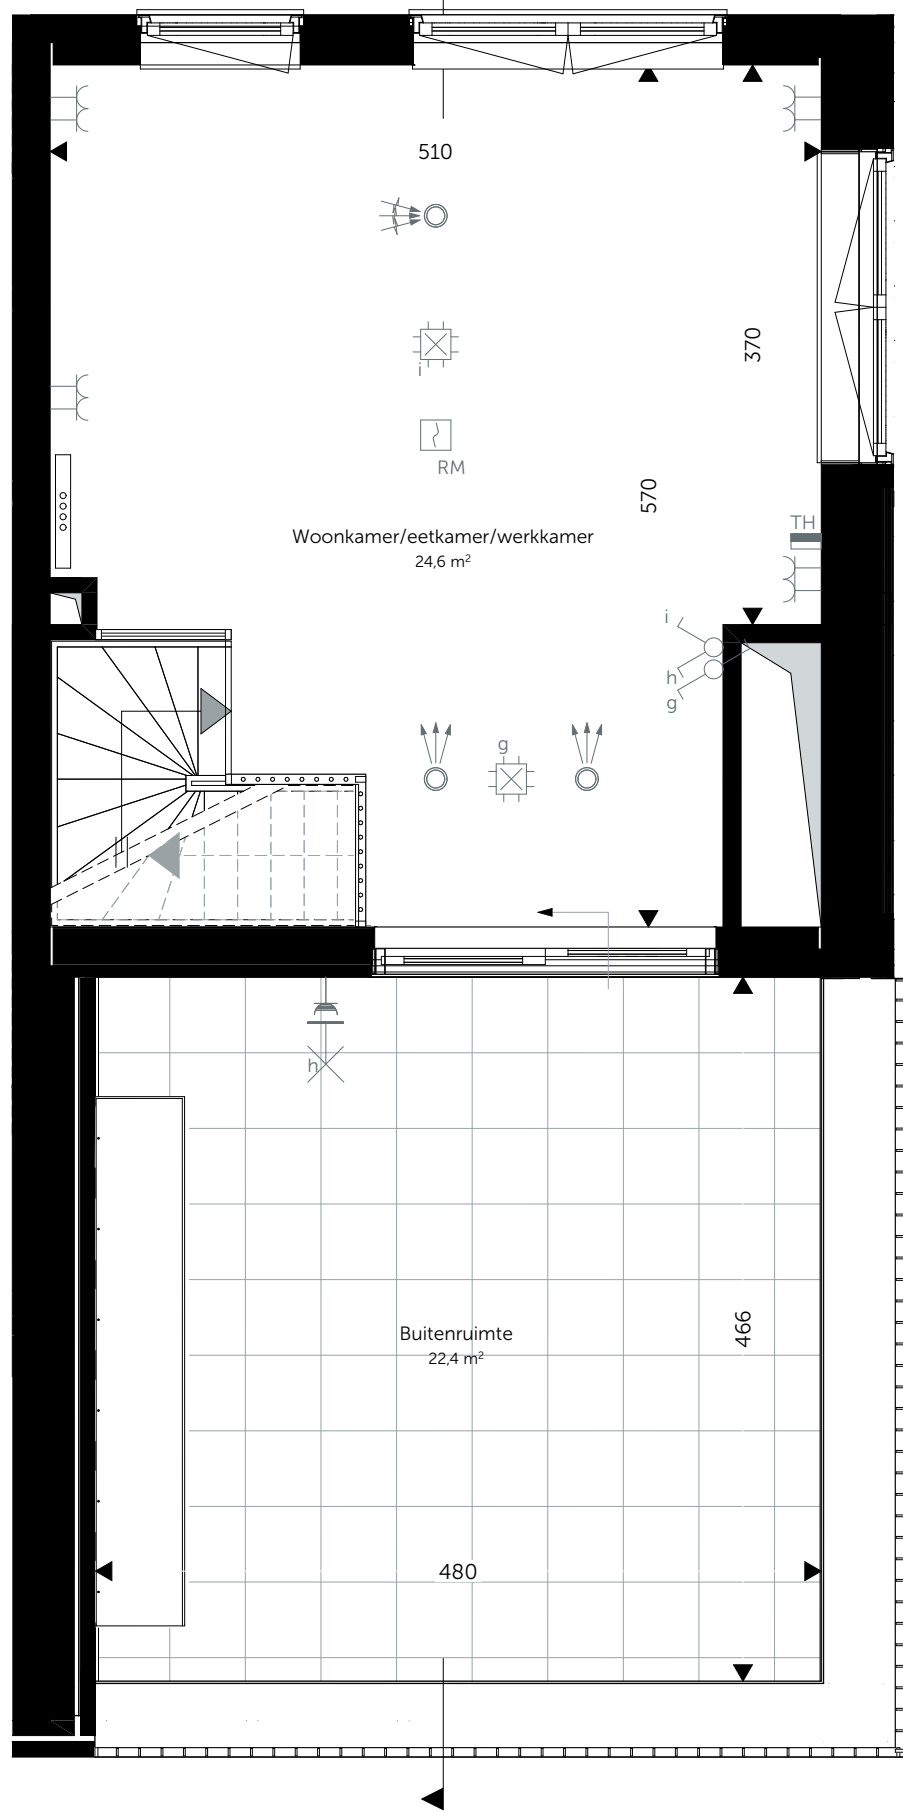

3e verdieping
1:50

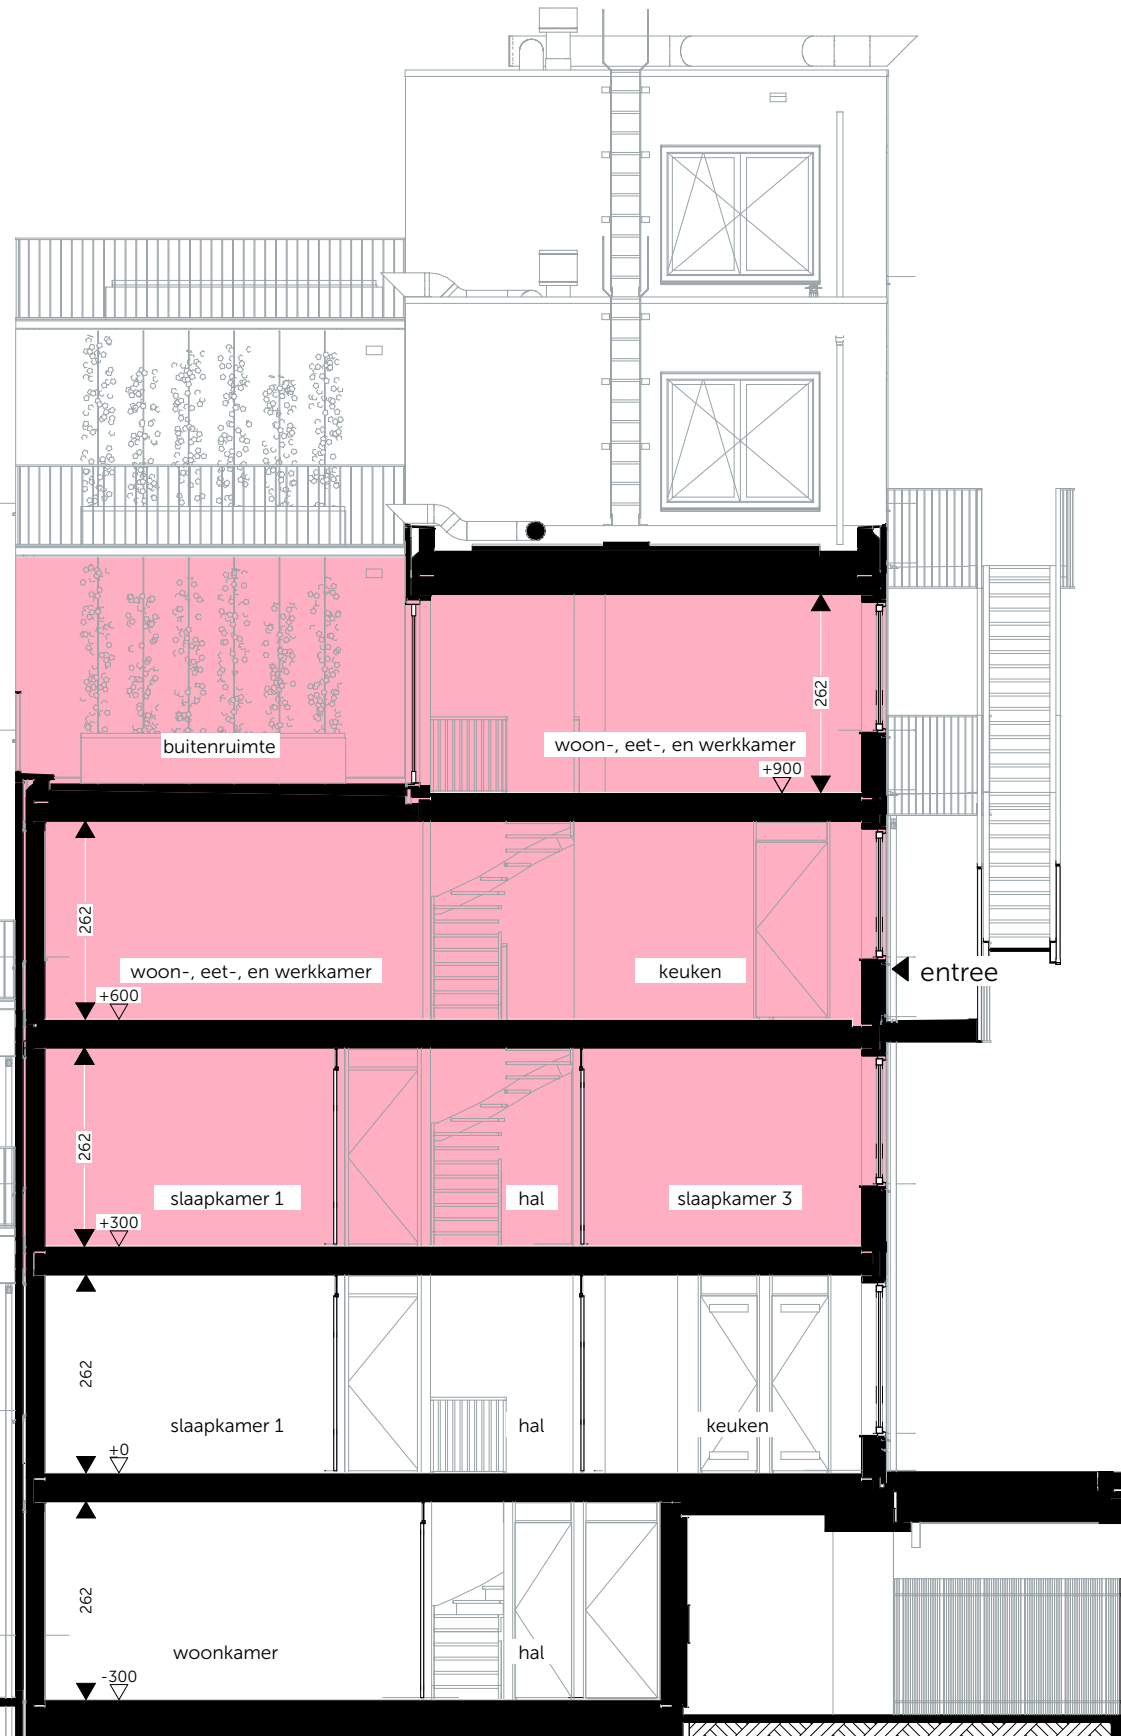

doorsnede
1:100

